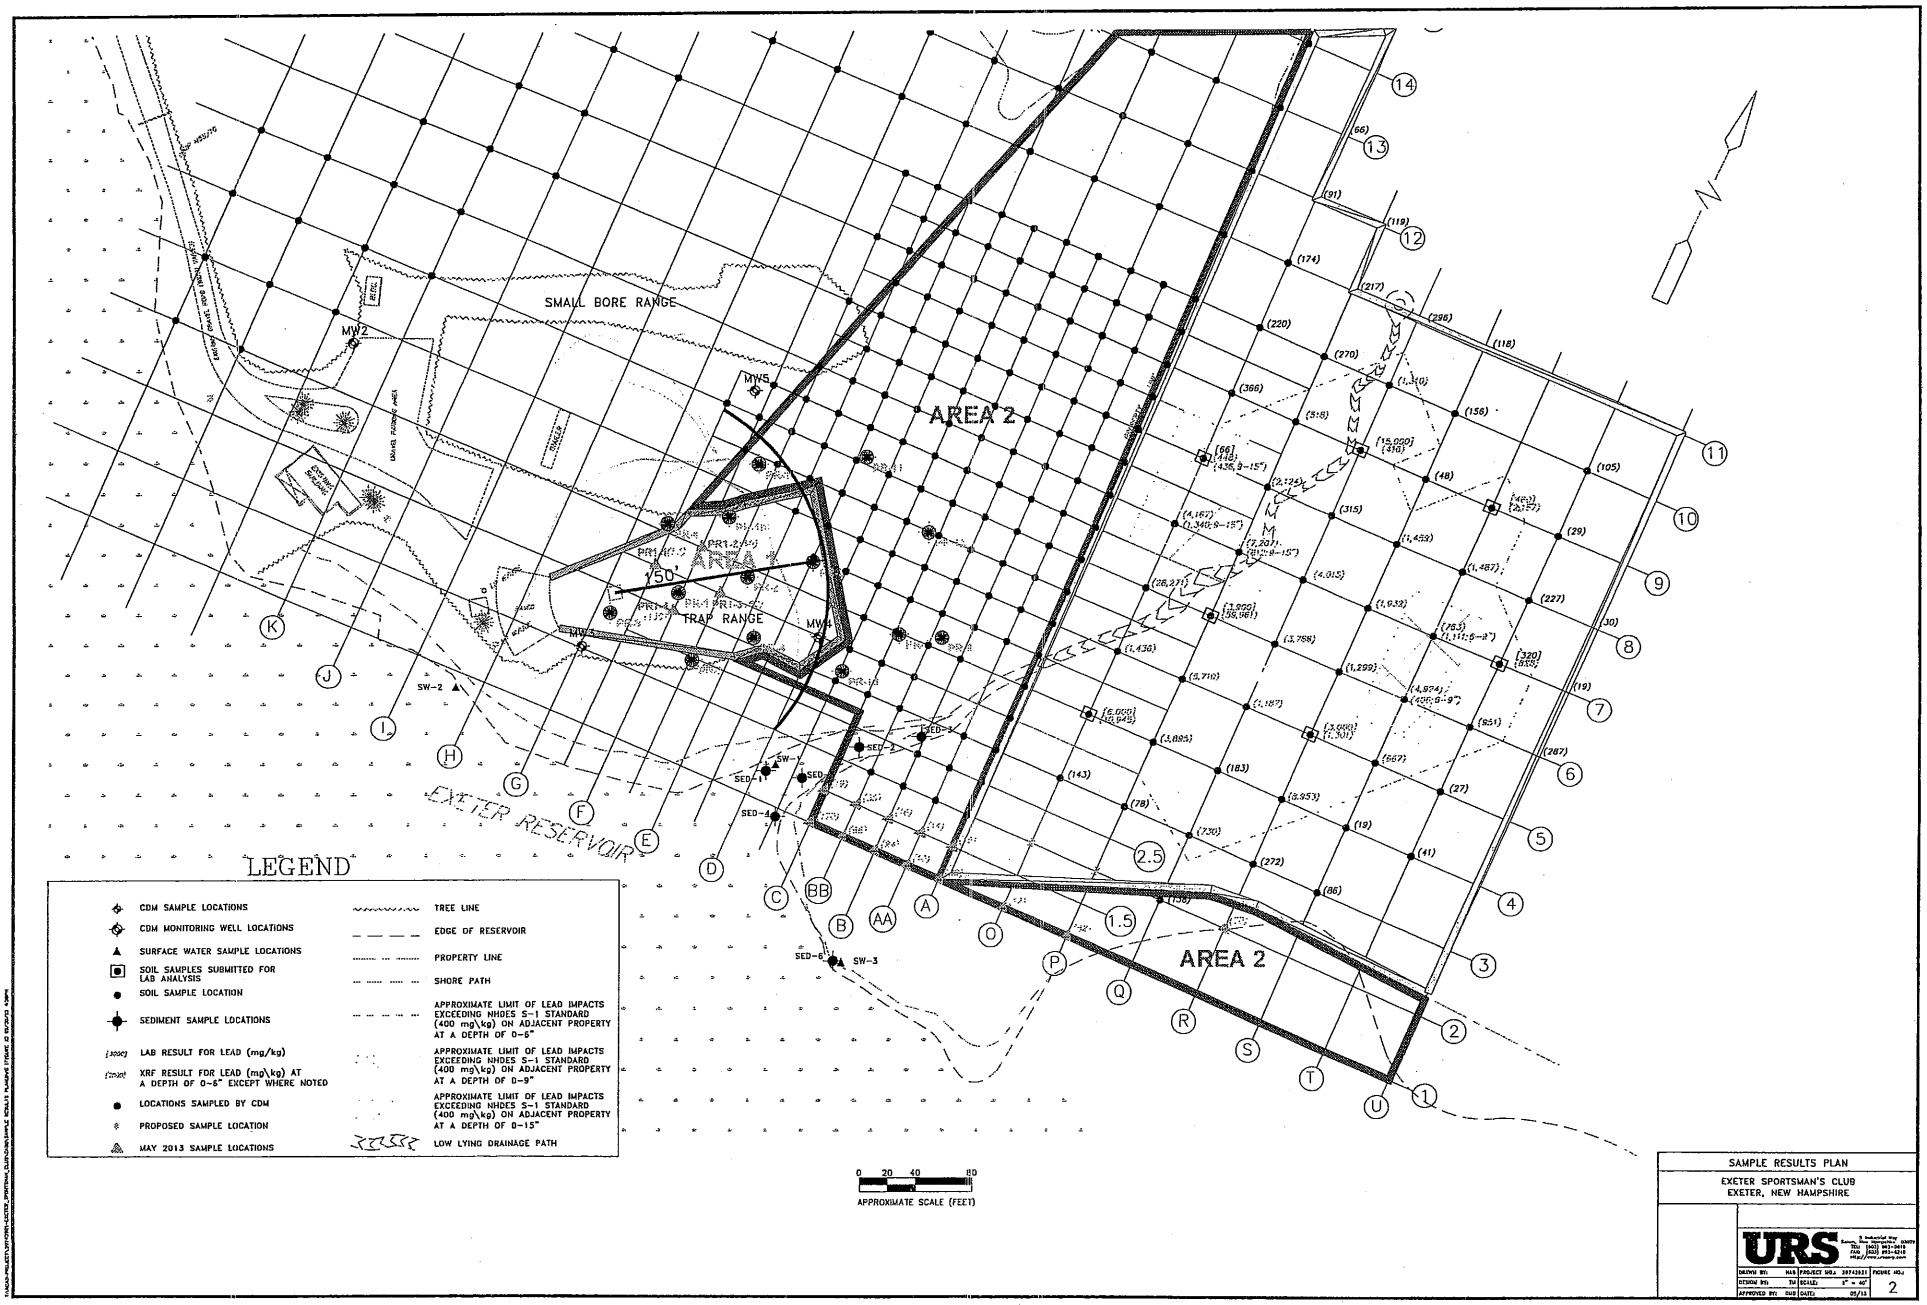
SMALL BORE RANGE
AREA 2
AREA 1
TRAP RANGE
150'
EXETER RESERVOIR
MW2
MW5
MW4
MW3
SW-1
SW-2
SW-3
SED-1
SED-2
SED-3
SED-4
SED-6
LEGEND
CDM SAMPLE LOCATIONS
CDM MONITORING WELL LOCATIONS
SURFACE WATER SAMPLE LOCATIONS
SOIL SAMPLES SUBMITTED FOR LAB ANALYSIS
SOIL SAMPLE LOCATION
SEDIMENT SAMPLE LOCATIONS
LAB RESULT FOR LEAD (mg/kg)
XRF RESULT FOR LEAD (mg\kg) AT A DEPTH OF 0-6" EXCEPT WHERE NOTED
LOCATIONS SAMPLED BY CDM
PROPOSED SAMPLE LOCATION
MAY 2013 SAMPLE LOCATIONS
TREE LINE
EDGE OF RESERVOIR
PROPERTY LINE
SHORE PATH
APPROXIMATE LIMIT OF LEAD IMPACTS EXCEEDING NHDES S-1 STANDARD (400 mg\kg) ON ADJACENT PROPERTY AT A DEPTH OF 0-6"
APPROXIMATE LIMIT OF LEAD IMPACTS EXCEEDING NHDES S-1 STANDARD (400 mg\kg) ON ADJACENT PROPERTY AT A DEPTH OF 0-9"
APPROXIMATE LIMIT OF LEAD IMPACTS EXCEEDING NHDES S-1 STANDARD (400 mg\kg) ON ADJACENT PROPERTY AT A DEPTH OF 0-15"
LOW LYING DRAINAGE PATH
0 20 40 80
APPROXIMATE SCALE (FEET)
SAMPLE RESULTS PLAN
EXETER SPORTSMAN'S CLUB
EXETER, NEW HAMPSHIRE
URS
DRAWN BY: HAS
DESIGN BY: TM
APPROVED BY: DAB
PROJECT NO.: 28743831
SCALE: 1" = 40'
DATE: 05/13
FIGURE NO.: 2