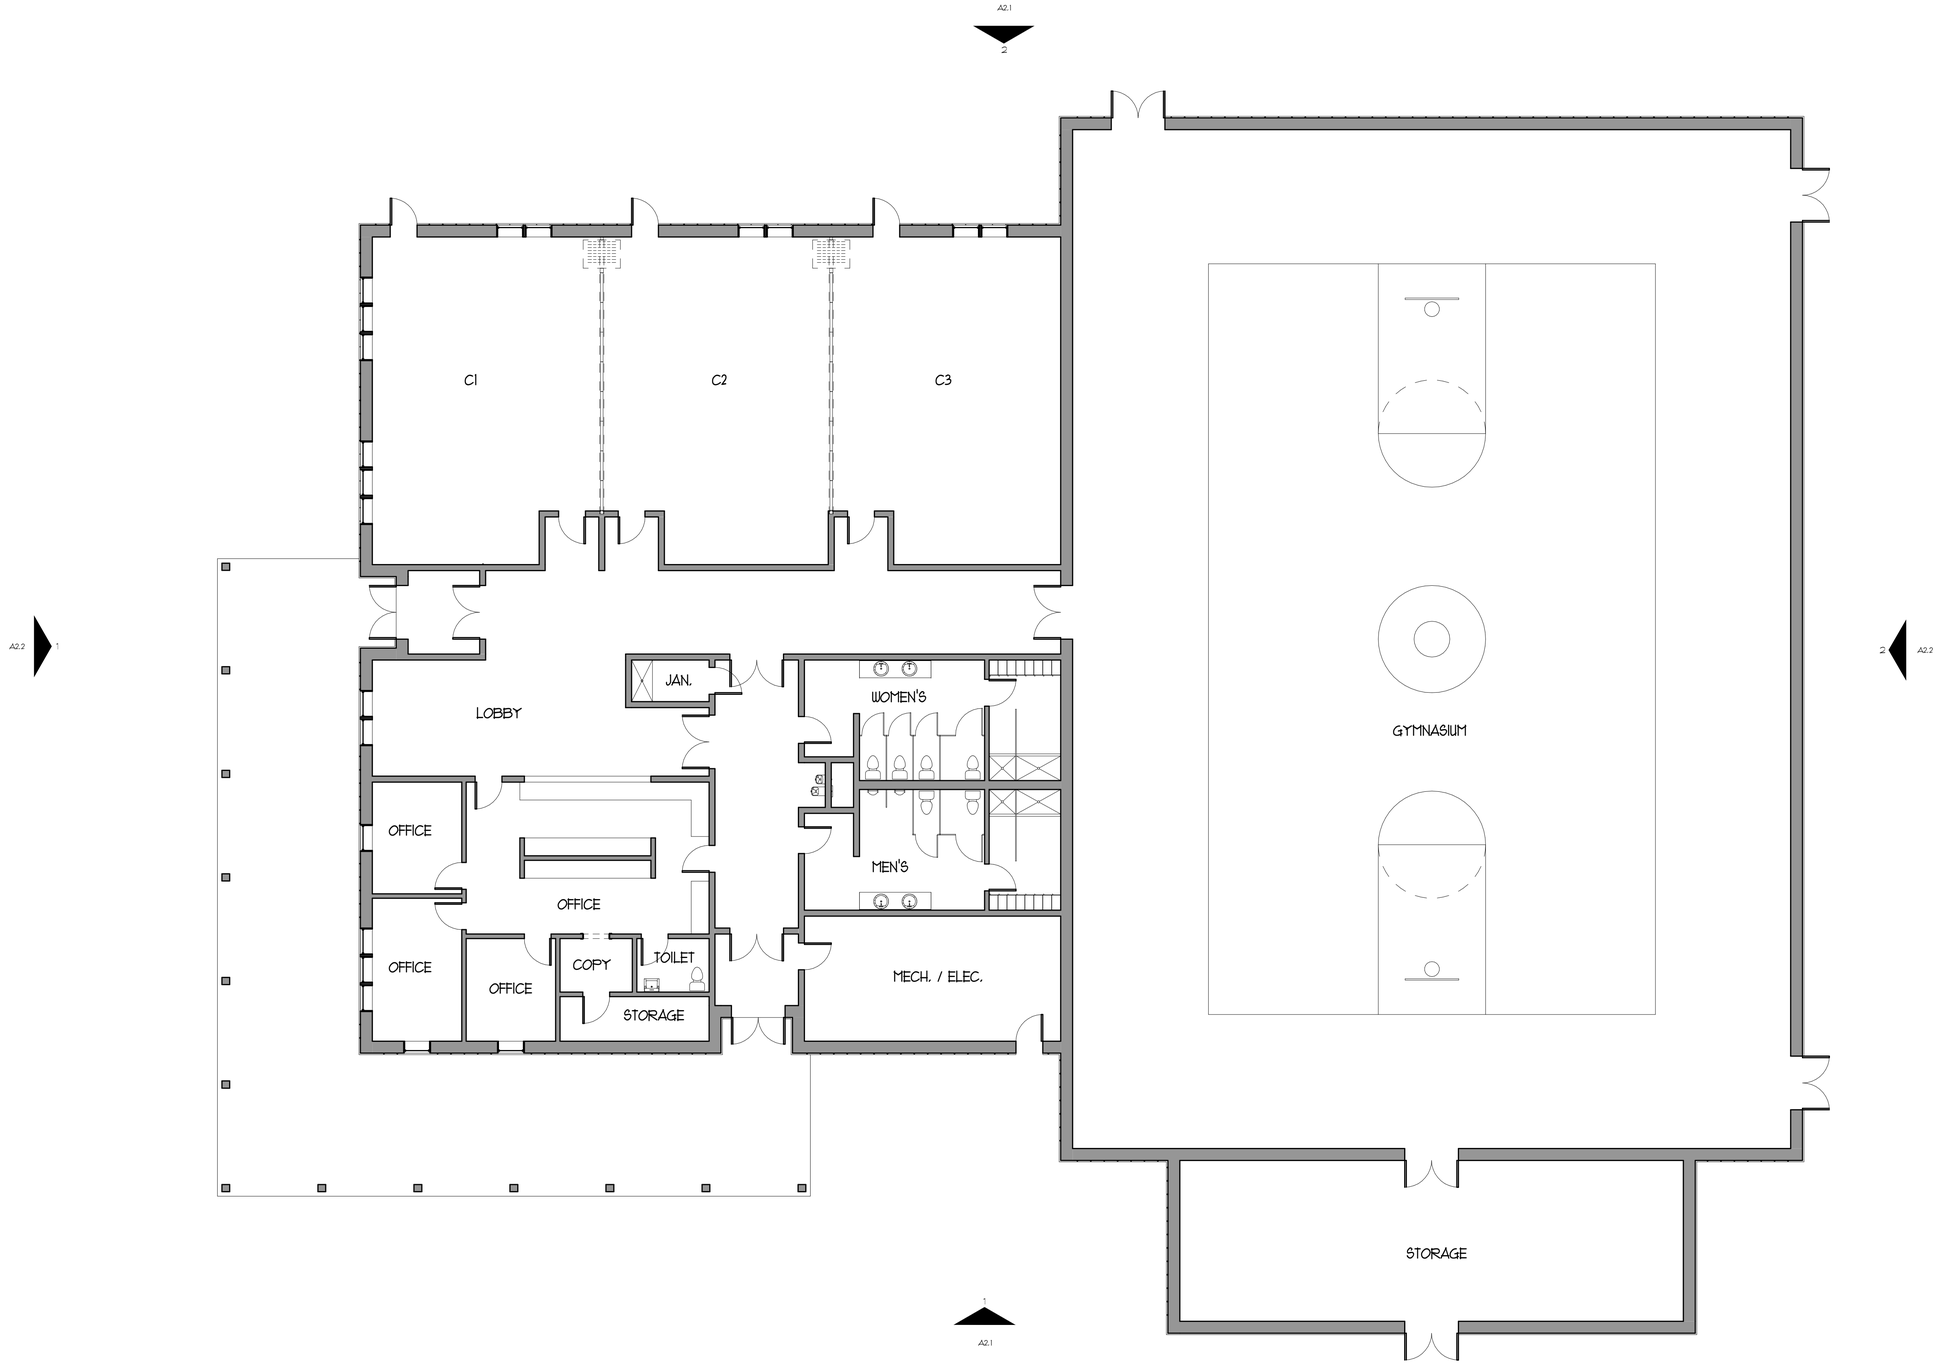

1 A1.1 MAIN FLOOR
1/8" = 1'-0"

REVISIONS

PROGRESS PRINT

CORZILIUS MATUSZEWSKI KRAUSE ARCHITECTS, P.A.
603 BEECH STREET MANCHESTER, NEW HAMPSHIRE 03104 603/627 6878

TITLE: FLOOR PLAN

PROJECT: COMMUNITY CENTER for EXETER RECREATION PARK
EXETER, NEW HAMPSHIRE

DATE Issue Date

SCALE 1/8" = 1'-0"

PROJECT NO. 16.08

A1.1

DRAWING NO.

4/25/2016 11:51:42 AM

1 FRONT
1/8" = 1'-0"

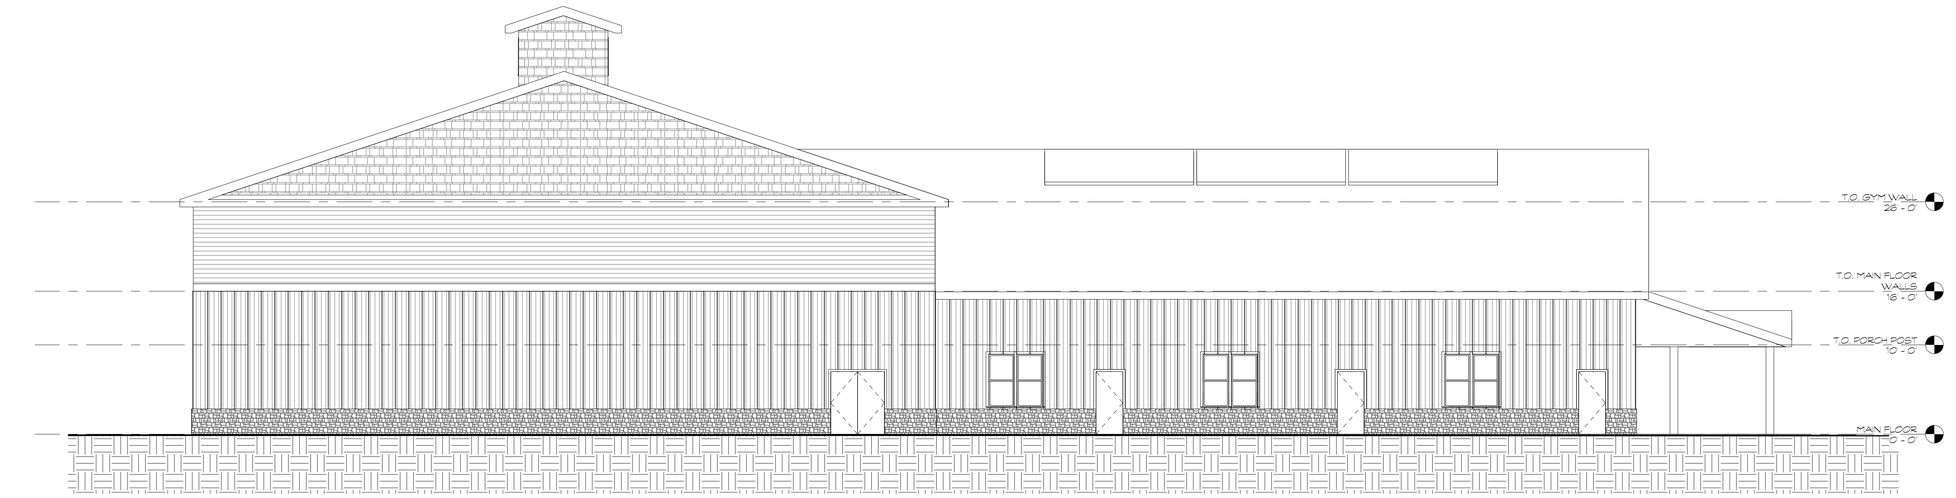

2 BACK
1/8" = 1'-0"

REVISIONS

PROGRESS PRINT

CORZILIUS MATUSZEWSKI KRAUSE ARCHITECTS, P.A.
603 BEECH STREET MANCHESTER, NEW HAMPSHIRE 03104 603/627 6878

TITLE: ELEVATIONS

PROJECT: COMMUNITY CENTER for EXETER RECREATION PARK
EXETER, NEW HAMPSHIRE

DATE Issue Date

SCALE 1/8" = 1'-0"

PROJECT NO. 16.08

A2.1

DRAWING NO.

4/25/2016 11:51:44 AM

1 LEFT
1/8" = 1'-0"

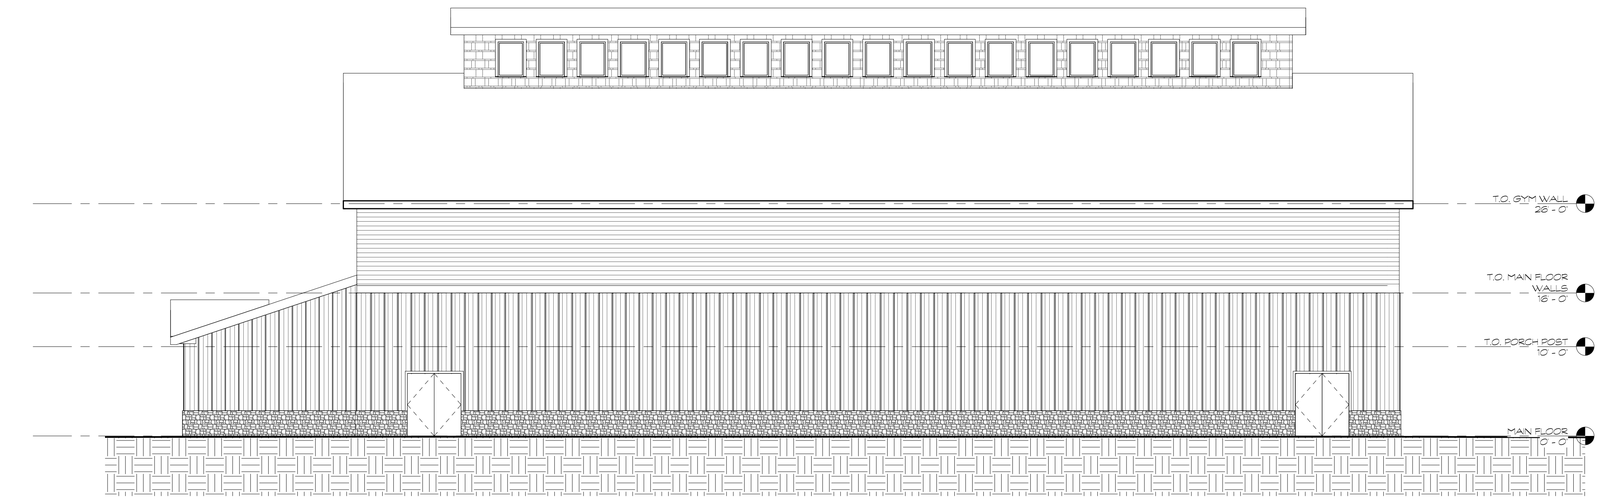

2 A1.0 RIGHT
1/8" = 1'-0"

REVISIONS

PROGRESS PRINT

CORZILIUS MATUSZEWSKI KRAUSE ARCHITECTS, P.A.
603 BEECH STREET MANCHESTER, NEW HAMPSHIRE 03104 603/627 6878

TITLE: ELEVATIONS

PROJECT: COMMUNITY CENTER for EXETER RECREATION PARK
EXETER, NEW HAMPSHIRE

DATE Issue Date

SCALE 1/8" = 1'-0"

PROJECT NO. 16.08

A2.2

DRAWING NO.

4/25/2016 11:51:45 AM