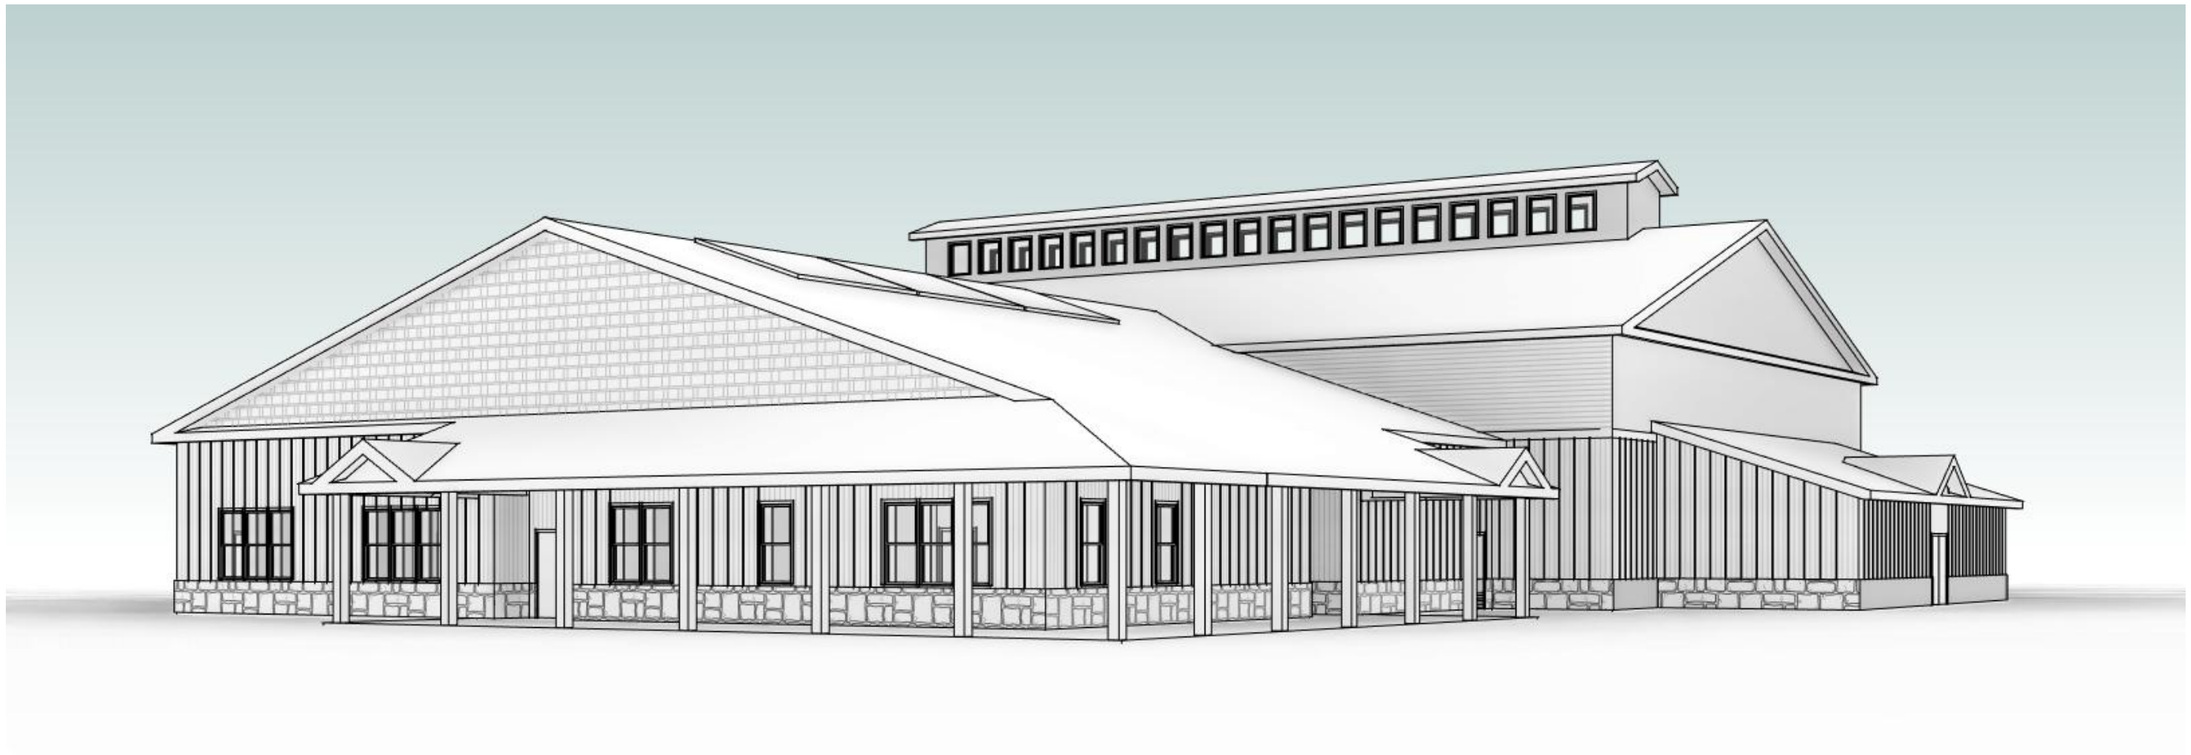

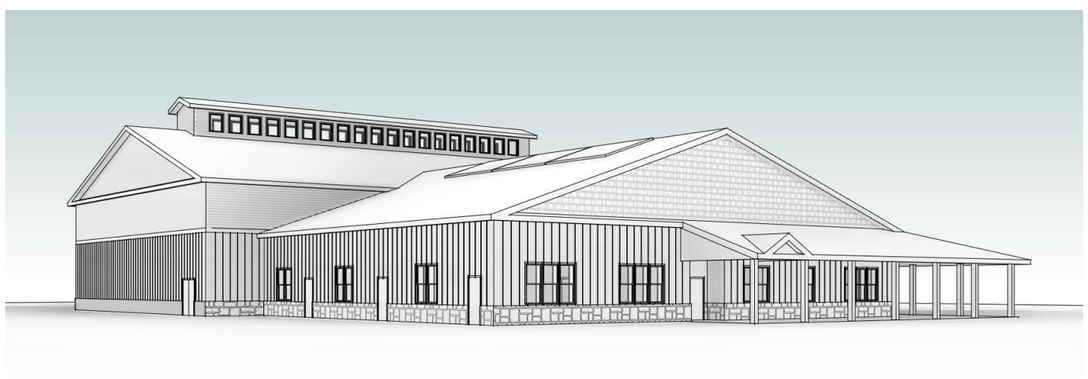

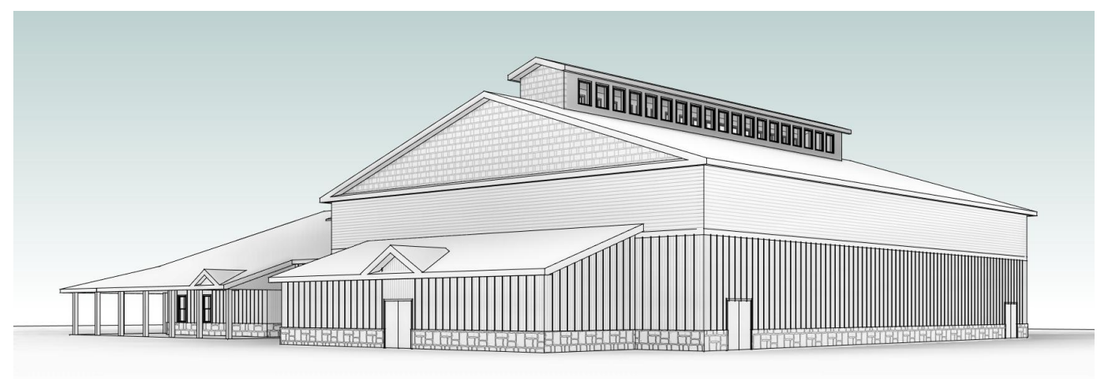

CORZILIUS MATUSZEWSKI KRAUSE ARCHITECTS, P.A.
603 BEECH STREET MANCHESTER, NEW HAMPSHIRE 03104 603/627 6878

TITLE: RENDERINGS

PROJECT: COMMUNITY CENTER for: EXETER RECREATION PARK
EXETER, NEW HAMPSHIRE

DATE: Issue Date

SCALE:

PROJECT #: 16.08

PROGRESS PRINT

4/25/2016 11:47:07 AM