\\VHB\GBL\PROJ\BEDFORD\53039.00 FRONT_PINE_LINDEN INTER\CAD\TE\PLANSET\53039_GEN

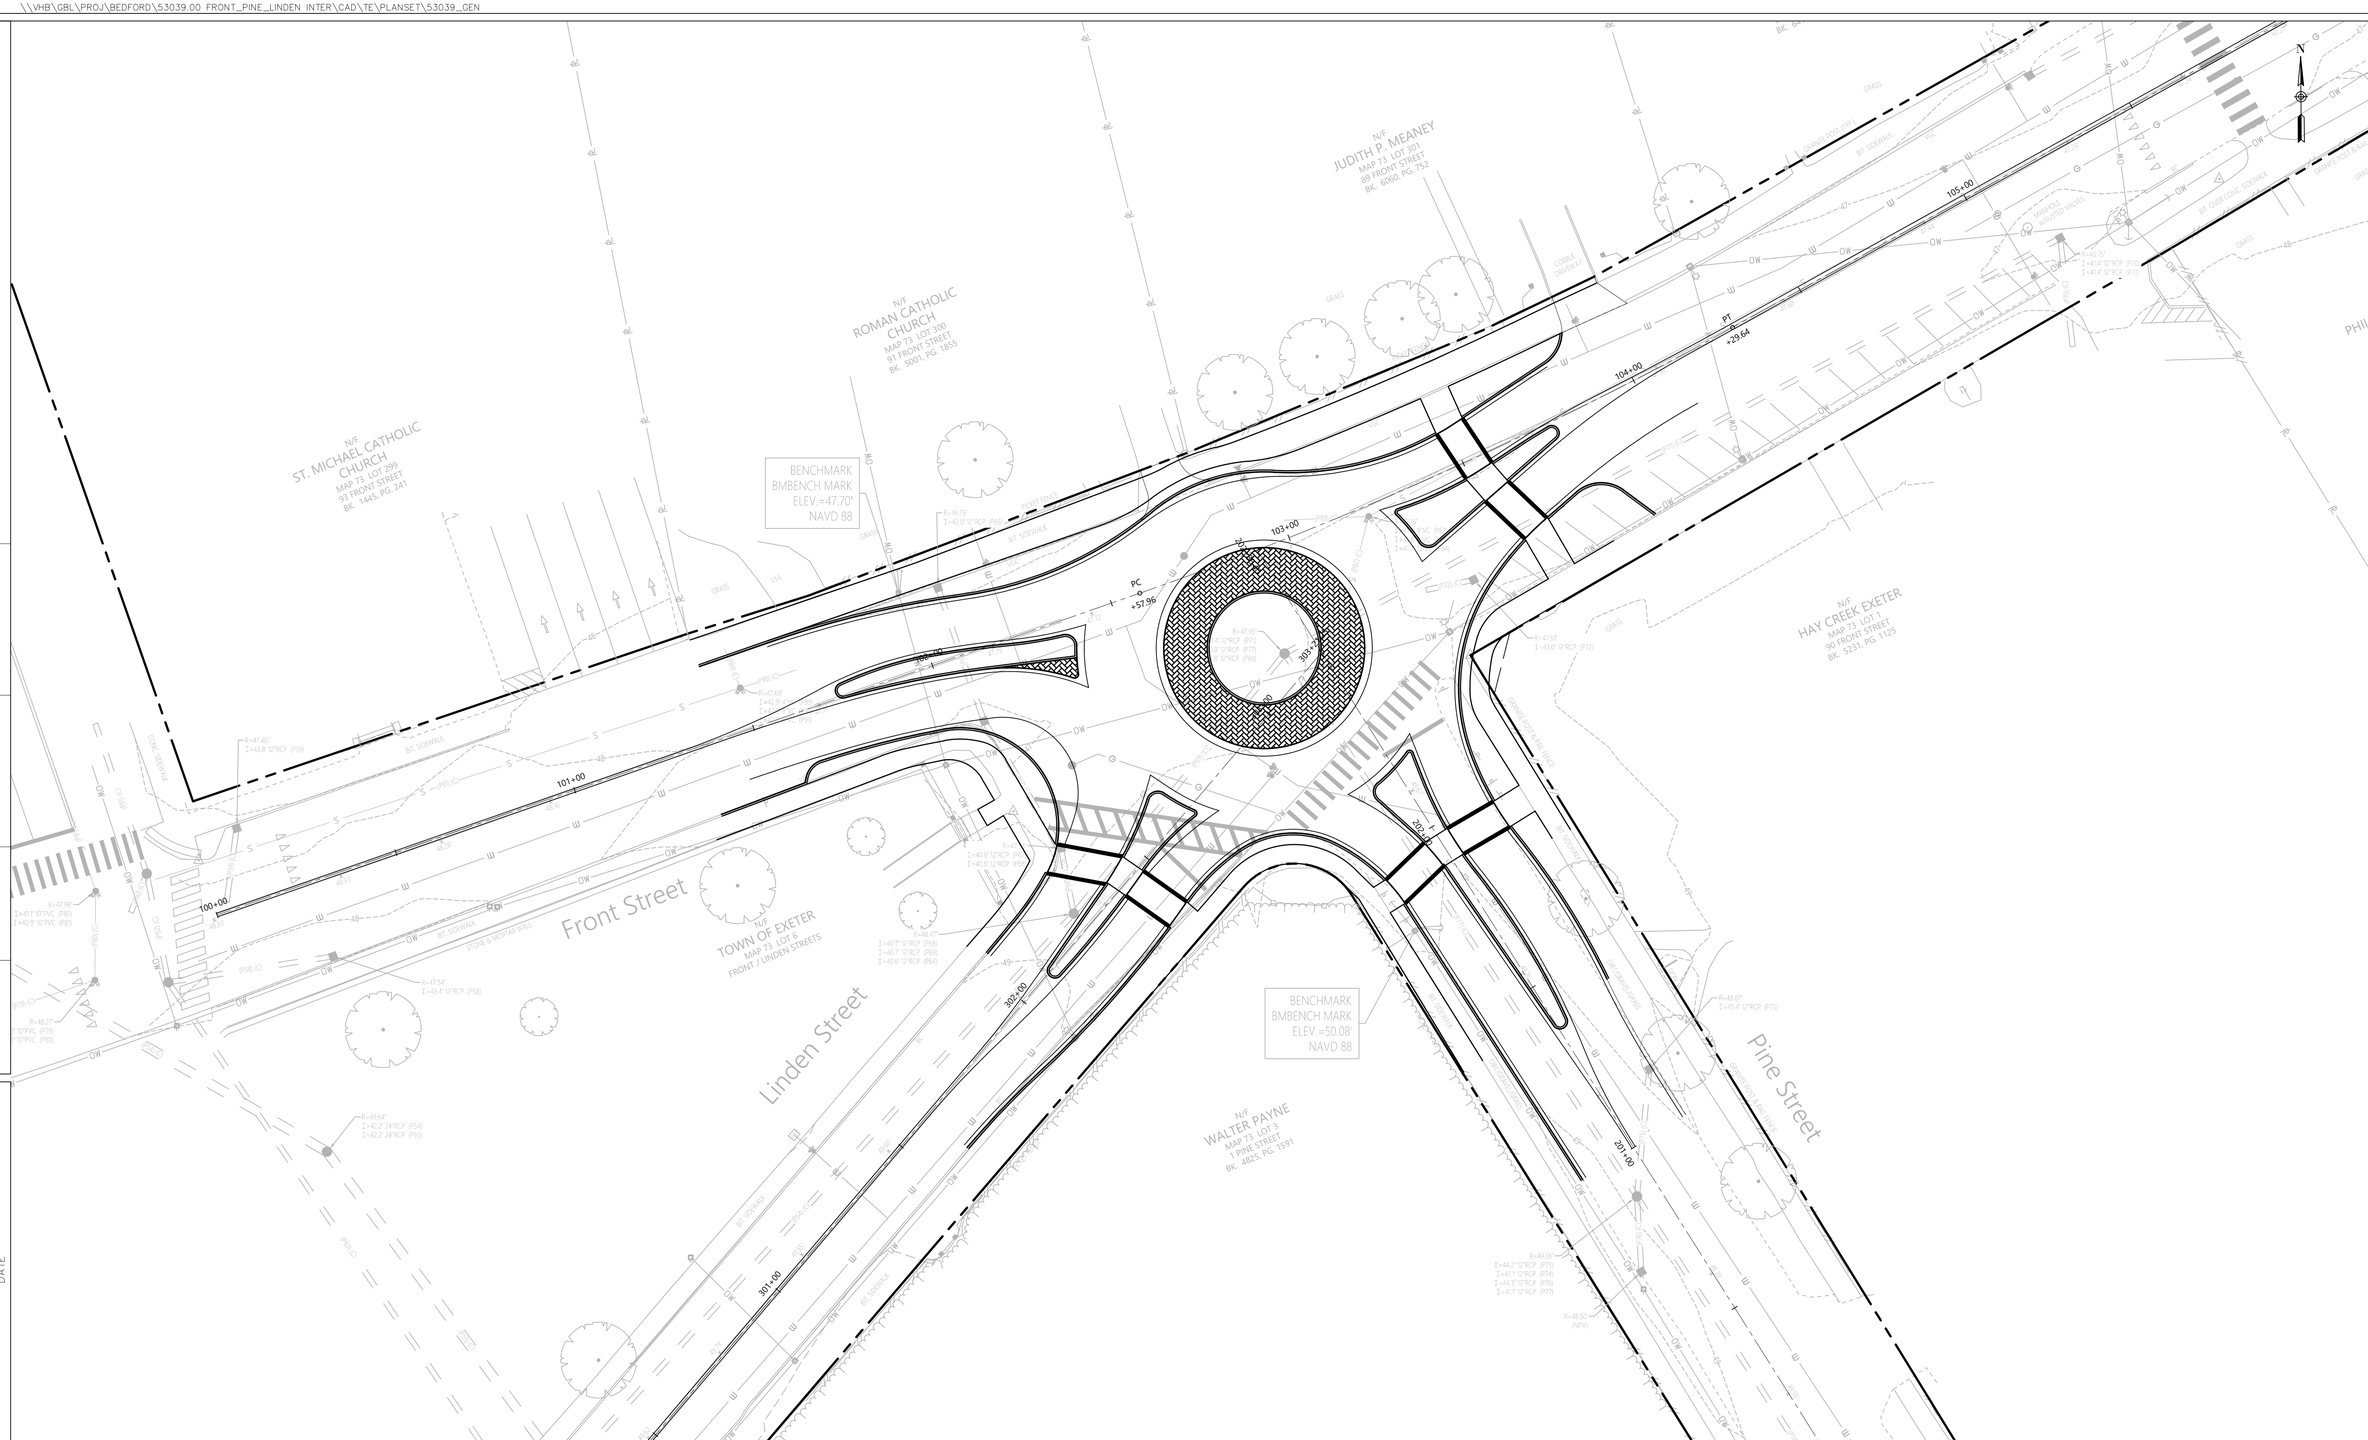

REVISIONS AFTER PROPOSAL			
NUMBER	DATE	STATION	DESCRIPTION

SDR PROCCESSED	DATE		
NEW DESIGN	DATE		
SHEET CHECKED	DATE		
AS BUILT DETAILS	DATE		

FRONT STREET / PINE STREET / LINDEN STREET INTERSECTION

TOWN OF EXETER, NEW HAMPSHIRE

GENERAL PLAN

DATE PLOTTED	VHB PROJECT NO.	DRAWING	STATE PROJECT NO.	SHEET NO.	TOTAL SHEETS
10/10/2024	53039.00	53039_GEN.dwg	X		